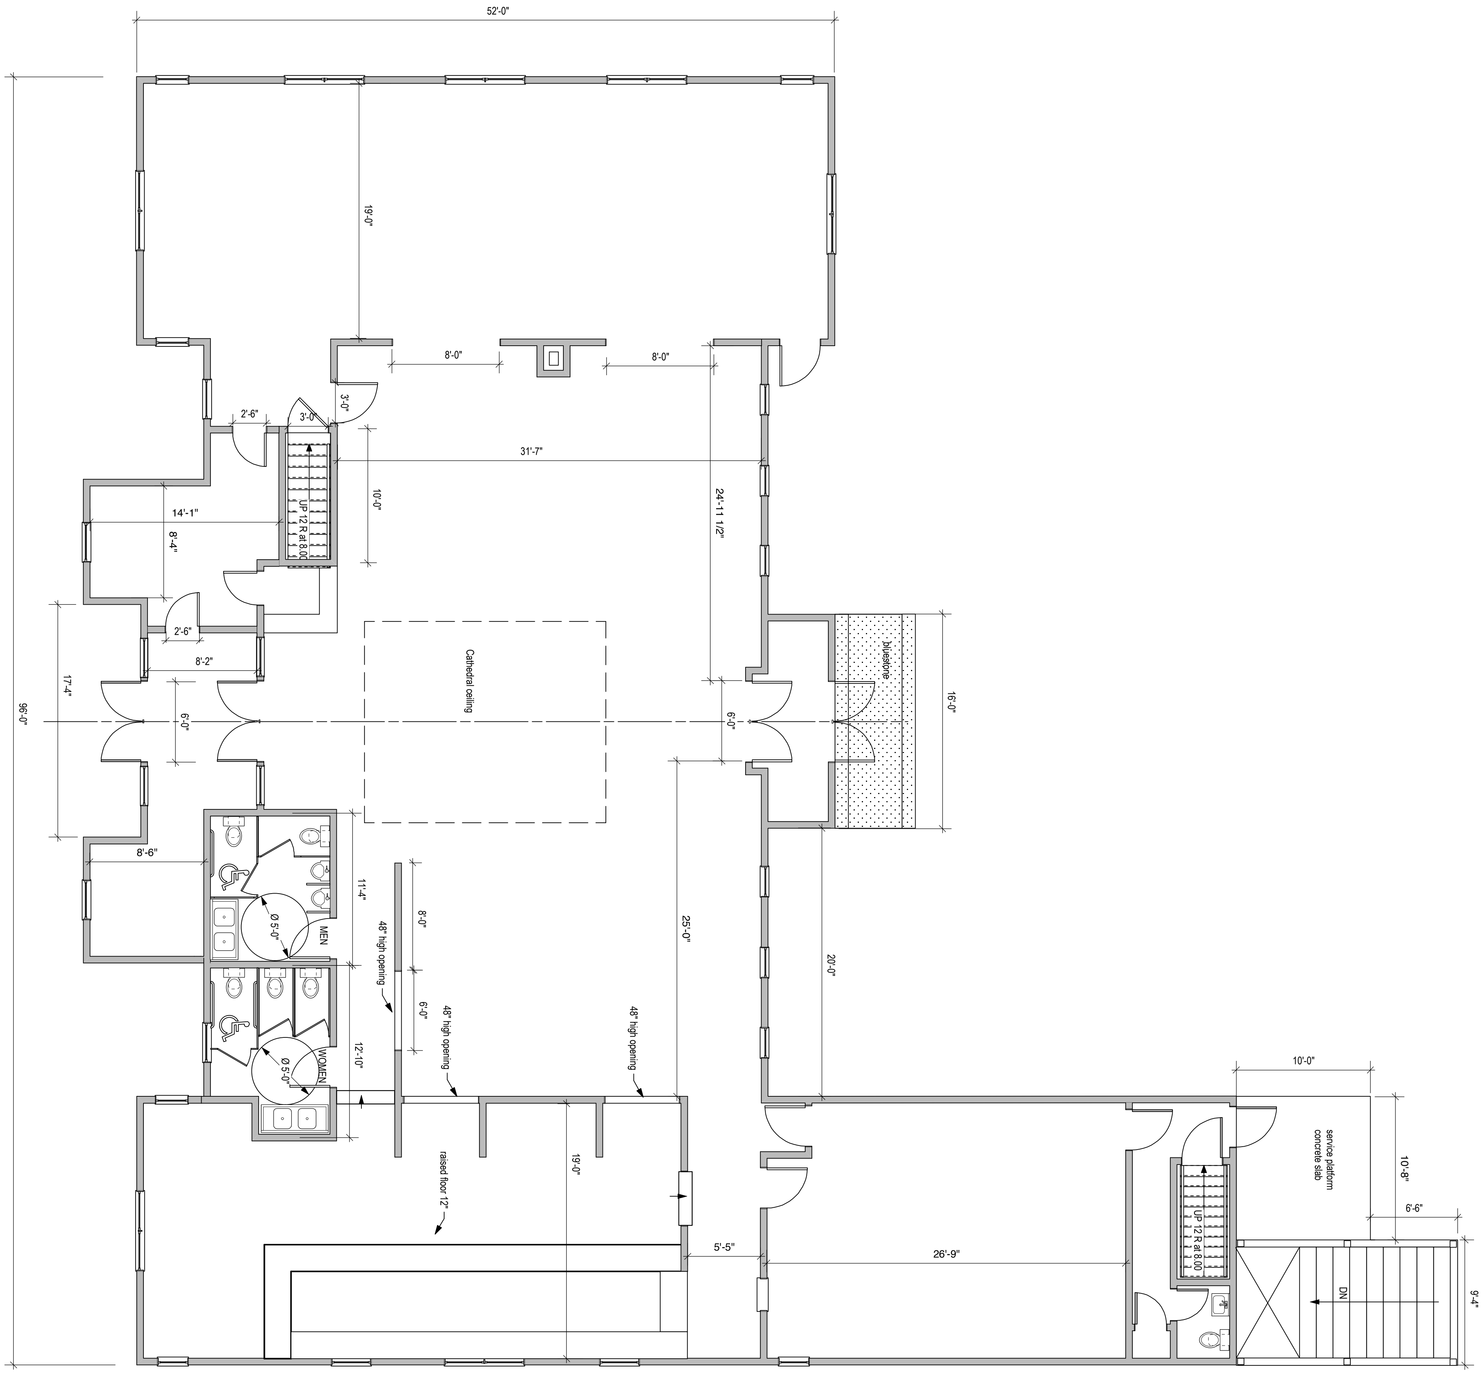

Computer Imagination 90 Cornwall Rd Warren CT 06754 www.computerimagination.com	Client Housatonic Enterprises	Title Building 15 Desc: Drawn by: JR Number: Date: Scale: 3/16"=1' Ref. #:

All drawings remain the property of Computer Imagination until appropriate fee is paid and are not to be duplicated or reproduced without permission.